


LEGEND	
[Symbol]	SPACE NUMBER SYMBOL
[Symbol]	ELEVATION SYMBOL ELEVATION NO. DWG NO.
[Symbol]	ELECTRONIC EQUIPMENT NO. SEE SCHEDULE THIS SHEET
[Symbol]	CABINETWORK ITEM NO. SEE SCHEDULE DWG. 105R-10
[Symbol]	ELECTRONIC AND OFFICE EQUIPMENT


JUSTIN L. POE ARCHITECTS
 205 LEXINGTON AVE
 NEW YORK, NY 10016
 TEL (212) 693-8000

JOHN C. WESTRICK & ASSOCIATES
 CONSULTING ENGINEERS
 2110 MAPLE AVE. SOUTH PLAINFIELD, N.J. 07080
 908-581-4170

DATE	ISSUED TO	PR	TR
4/10/92	PORT AUTHORITY FOR APPROVAL	12	-
4/10/92	C.F.C.C.	1	-
5/1/92	C.F.C.C. FOR BIDDING	6	-
5/1/92	C.F.C.C.	6	5
6/10/92	PORT AUTHORITY FOR APPROVAL	12	-
6/10/92	BAUER-SCHWAB & SONS	1	-
6/11/92	C.F.C.C.	10	-
7/21/92	C.F.C.C./MESTEL	1	-
8-2-92	PORT AUTHORITY FOR APPROVAL	12	-

ELECTRONIC EQUIPMENT SCHEDULE					
SYMBOL	DESCRIPTION MANUFACTURER OR SUPPLIER	MODEL NO.	ELECTRICAL REQUIREMENTS VOLTS AMPS WATTS	HEAT DISSI- PATION	REMARKS
[Symbol]	ELECTRONIC EQUIPMENT RACK	-	120 SEE REMARKS		PROVIDE (3) 20A SEPARATE CIRCUITS PER RACK

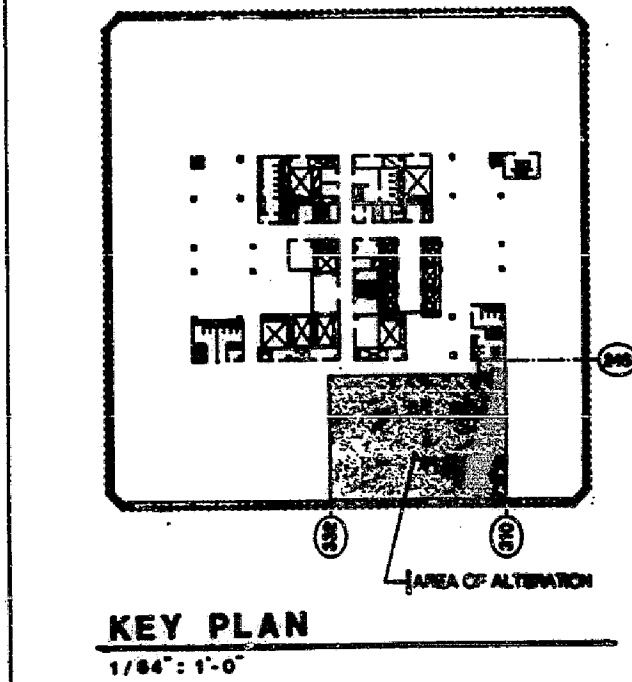

	G-8-92	REVISED LAYOUT OF SPACE NO. 1, 2, 112, PER POST AM- BILITY COMMENTS DATED 5-18-92	JFP
NO	DATE	REVISION	BY

CANTOR, FITZGERALD SECURITIES CORP.
 105th FLOOR
 ONE WORLD TRADE CENTER, NEW YORK, N.Y.

**PROPOSED ALTERATION TO
 G.S.B. TRADING ROOM
 FURNITURE & EQUIPMENT
 PLAN**

PROJECT NO. 712
SCALE 1/8"=1'-0"
DRAWN BY T.L.
CHECKED BY J.P.
DATE 4-27-92

DRAWING NO. 105R-10